FilmL.A., Inc.
6255 W Sunset Blvd, 12th Floor
Hollywood, CA 90028
t: (213)977-8600 - f: (213)977-8601
www.filmla.com

Summary Information

Permit No: F00144931-E **Type of Permit:** FILMING **Release Date:** 11/27/2018

Production Company	RINSE AND SPIN PRODUCTIONS LLC - THE LAUNDROMAT
Insured Company Name	RINSE AND SPIN PRODUCTIONS LLC - THE LAUNDROMAT
Contact Phone No. 1	323-993-5628
Contact Phone No. 2	323-993-5626
Fax	
Address	846 N CAHUENGA BLVD, SUITE A212 LOS ANGELES, California 90038
Production Title	THE LAUNDROMAT
Type of Production	Feature

Producer	Michael Polaire
Director	Steven Soderberg
1st AD	Michael Topoozian
Production Manager	Bart Lipton
FilmL.A. Coordinator	Carri Stevens
Location Manager	Ken Lavet
Primary Phone	Mobile - 818-383-2740
Secondary Phone	
Location Assistant	Rachel Nelson
Primary Phone	Mobile - 912-398-4576
Secondary Phone	

Fees

Notification Charge	$170.00
LA CITY LANE AND STREET CLOSURE FEE	$312.00
FILMLA NON-REFUNDABLE FILM PERMIT RIDER FEE	$109.00
LA CITY FIRE SAFETY OFFICER	$2,720.00

Total Permit Fee $3,311.00

Number of Locations 1

NOT A PERMIT

FilmL.A., Inc.
6255 W Sunset Blvd, 12th Floor
Hollywood, CA 90028
t: (213)977-8600 - f: (213)977-8601
www.filmla.com

Summary Information

Location

Permit Number	F00144931-E	**Location Manager**	Ken Lavet
Production Company	RINSE AND SPIN PRODUCTIONS LLC...	Primary Phone	Mobile - 818-383-2740
Insured Company	RINSE AND SPIN PRODUCTIONS LLC...	Secondary Phone	
Production Title	THE LAUNDROMAT		

Location Address 4222 Vineland Ave, North Hollywood, CA, 91602

Location Type Hotel

Prep Dates 11/26/2018 - 11/27/2018 07:00 - 19:00 2 days

Film Dates 11/28/2018 - 11/29/2018 07:00 - 22:00 2 days

Strike Dates 11/30/2018 - 11/30/2018 07:00 - 19:00

Open or Closed to the Public Open

Generic Conditions

*LAFD UFSO: Company must contact FilmL.A. for extension of the Uniformed Fire Safety Officers' hours. During normal business hours, UFSO must also inform the LAFD Film desk of the extension.
All vehicles must be parked on private property
Must Maintain 5' Clearance on Sidewalks/Walkways
Must maintain local/emergency access
No cast or crew parking on area streets
Notify LAPD Van Nuys Division (818) 374-9500 and comm. (213) 978-6552 1/2 hour prior to any gunfire, brandishing weapons, special effects or simulated emergency or criminal activity.
Number of uniformed officers listed on the permit is a minimum requirement. Permittee remains responsible for deploying a sufficient number of uniformed officers to provide traffic and crowd control to ensure the safety of the film crew and the public.
Traffic control must be done in accordance w/MUTCD
Traffic Officers Required
Uniformed officers shall have a copy of the film permit in their possession and are required to confirm that all traffic control signage devices are in place.

Please see attached documents

Vineland Ave btwn Aqua Vista St Ava Apartments EC curb - The Laundromat (Rev 1).pdf
11.29.18 FORBES U27723.pdf

Equipment on Location

Type	Quantity
5 or 10 ton trucks	4
Cast/Crew vehicles	87
Catering Truck	2

Personnel on Location

Type	Quantity
Cast	4
Crew	100
LA City UFSO assigned	43959

NOT A PERMIT

FilmL.A., Inc.
6255 W Sunset Blvd, 12th Floor
Hollywood, CA 90028
t: (213)977-8600 - f: (213)977-8601
www.filmla.com

Summary Information — Location

Permit Number	F00144931-E	**Location Manager**	Ken Lavet
Production Company	RINSE AND SPIN PRODUCTIONS LLC...	Primary Phone	Mobile - 818-383-2740
Insured Company	RINSE AND SPIN PRODUCTIONS LLC...	Secondary Phone	
Production Title	THE LAUNDROMAT		

Condors	1	Off-Duty/Retired LAPD Officer(s)	2
Generator	2		
Honey Wagons	1		
Portable restrooms	1		
Semi Trucks	6		
Stakebed Trucks	4		
Trailers	6		
Vans	4		

Filming Activities Drive ups & away; Equipment on property; Equipment on sidewalk & street; Exterior establishing shots; Interior Dialogue; Intermittent traffic control - 2 minute standard (except 0700-0900 hrs & 1500-1900 hrs);

Special Effects: F/X Permit # 27723

Type	No. Times Per Day	No. Takes Per Take
Fire Bars	2 - 5	2 - 5

Description of F/X Scene: VFX shot with 12' x 12' green screen (in parking lot) superimposing flames (a la cremation) over an actor's face

48' Flame Bar 5-Gallon propane tank

Jurisdiction **Political:** Los Angeles City - Council District 02 **Police:** Los Angeles Police Department **Fire:** Los Angeles City

Thomas Guide **Page:** 563 **Grid:** A5

Approvals

LOS ANGELES CITY POLICE DEPARTMENT	Vincent Aguirre
LOS ANGELES CITY FIRE DEPARTMENT - FILM UNIT	David Riles
FILMLA. CLOSURES	Yulizza Ramirez
LOS ANGELES CITY DEPARTMENT OF PUBLIC WORKS	Jessica Castro

Parking

Base Camp
Location Type : Filming Location

Crew Parking
Location Type : Other Location
UNIVERSAL STUDIOS / CITY WALK
100 Universal City Plaza, Los Angeles, CA, 91608

Parking Notes

NOT A PERMIT

FilmL.A., Inc.
6255 W Sunset Blvd, 12th Floor
Hollywood, CA 90028
t: (213)977-8600 - f: (213)977-8601
www.filmla.com

Summary Information

Location

Permit Number	F00144931-E	**Location Manager**	Ken Lavet
Production Company	RINSE AND SPIN PRODUCTIONS LLC...	Primary Phone	Mobile - 818-383-2740
Insured Company	RINSE AND SPIN PRODUCTIONS LLC...	Secondary Phone	
Production Title	THE LAUNDROMAT		

Frankenstein lot

Lane / Full Closure E/S OF VINELAND AV FROM AQUA VISTA SOUTH 550', CURB LANE BIKE LANE (CONTINUOUS LANE CLOSURE)

Approximate Footage 301 - 600

Date(s) 11/27/2018 to 11/29/2018 **Time(s)** 12:00 to 22:00

NOT A PERMIT

Permit #F00144931-E

Ⓢ TRAFFIC SIGNAL

● TRAFFIC CONE

TYPE I W/ SIGN

FLASHING ARROW SIGN (FAS)

ALL TRAFFIC CONTROL WILL BE INSTALLED TO MEET OR EXCEED THE LATEST CA-MUTCD MINIMUM REQUIREMENTS

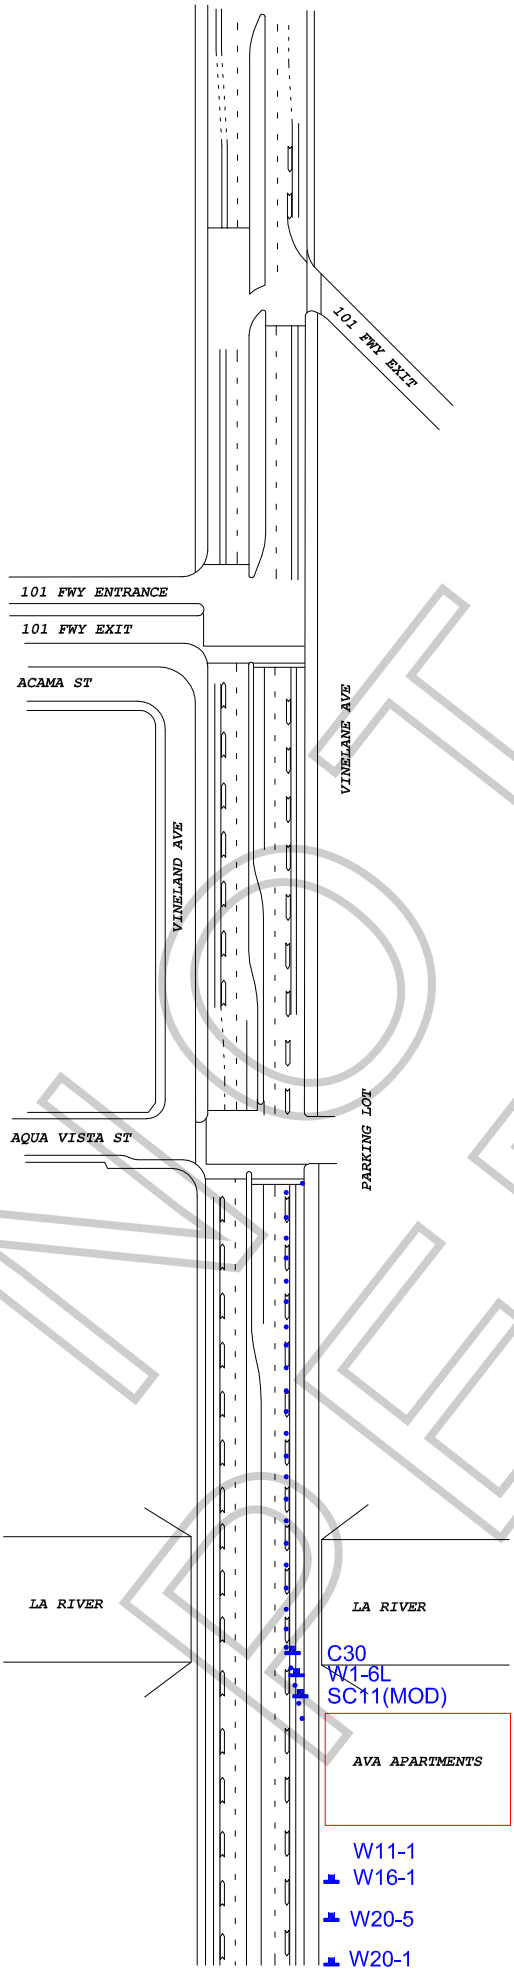

WORK ZONE TRAFFIC CONTROL PLAN
GENERAL NOTES

1. DATE/TIME: 11-27-18 FROM 12:00 HOURS TO 11-29-18 22:00 HOURS.

2. ALL SIGNING, STRIPING, AND TRAFFIC CONTROL DEVICES SHALL CONFORM TO THE (CURRENT) STATE OF CALIFORNIA DEPARTMENT OF TRANSPORTATION (CALTRANS) STANDARD PLANS AND STANDARD SPECIFICATIONS , CALIFORNIA MUTCD, AND ANY ADDENDUMS THERETO, AND AS SHOWN ON THESE PLANS, SYMBOLS AND ABBREVIATIONS USED ARE SHOWN ON CALTRANS STANDARD PLANS.
3. THERE WILL BE NO INTERFERENCE WITH TRAFFIC SIGNALS OR CROSSWALKS.
4. CONES WILL BE 28" MINIMUM HEIGHT AND HAVE REFLECTORIZED SLEEVES FOR NIGHT WORK.
5. POLICE WILL DIRECT TRAFFIC IF NECESSARY.

TCP FOR: THE LAUNDROMAT

LOCATION: E/S CURB LANE OF VINELAND AVE
BTWN AQUA VISTA ST SOUTH TO AVA APARTMENTS
STUDIO CITY, CALIFORNIA

CONTACT: NEIL DAVE
PH# 214-592-6583

JCL TRAFFIC SERVICES
(213) 622-9775
C31-CA Lic # 805357

DATE	REVISIONS	DRAFTER: MARIO MENJIVAR
		SCALE: N.T.S.
		FILM LA: CS

NOT A PERMIT

F-315-U

LOS ANGELES FIRE DEPARTMENT

Permit #F00144931-E

Permit No: 27723

Date Issue 1/27/2018

SPECIAL PERMIT TO USE SPECIAL EFFECTS

State Lic No 1131.06

Name:	FORBES, SCOTT E.	Address:	17836 LAHEY ST.		Phone:
Company:		City:	GRANADA HILLS		Mobile:
Email:		State:	CA	Zip: 91350	Fax:

2nd Operator: 1131.06 FORBES, SCOTT E.

Production Title: LAUNDROMAT Production Company: RINSE AND SPIN

Location: 4222 VINELAND AVE

PERMISSION IS HEREBY GRANTED TO SIMULATE:

FLAME BAR FOR REFLECTION

USING THE FOLLOWING SPECIAL EFFECTS MATERIAL:

(1) 48" FLAME BAR, (1) 5-GALLON PROPANE TANK

UNDER THE FOLLOWING CONDITIONS:

UNDER THE DIRECT SUPERVISION OF FORBES, SCOTT E., 1131.06 AND *SPOT CHECK FOR EFFECT* FILMLA #144931-E (STEVENS) FIRE EXTINGUISHERS AND GENERAL PRECAUTIONS AGAINST FIRE/INJURY.

ADDITIONAL TERMS AND CONDITIONS

992.6 HSC RESPONSIBILITY. The Company representative shall provide to the authority having jurisdiction the name and license number of the special effects operator who shall have the authority, responsibility and be in charge of handling all Special Effects Material. The company representative shall also allocate sufficient time to the Special Effects Pyrotechnic Operator to prepare for the transportation, parking, storing, securing daily, discharging, disposing of, or otherwise handling of fireworks, pyrotechnic devices, or materials in a sane manner. Upon completion of firing, no unauthorized person shall be permitted access to the firing area until the licensed pyrotechnic operator has determined the area to be safe and secure.

NOTICE: The permittee and production company shall be advised that this permit in no way removes or modifies their responsibility to comply with any other applicable laws or ordinances, including those relating to excessive noise.

57.105.8 THE CHIEF SHALL HAVE THE POWER TO REVOKE OR SUSPEND ANY SPECIAL PERMIT UPON VIOLATION OF THE TERMS AND CONDITIONS IN ACCORDANCE WITH PROVISIONS OF SECTION 57.105.5 OF THE LOS ANGELES MUNICIPAL CODE.

SUBJECT TO FIELD INSPECTION NO DEVIATION WITHOUT WRITTEN PERMISSION

TEMPORARY FROM

11/29/2018 TO **11/29/2018**

Fire Chief
By: MOREL
Phone: 213 978-3670

lafd:rev 2/2017

NOT A PERMIT